NO REVIEW
UNDER ORDINANCE #9
Sue Youngman
DEC 27 1994
ADAMS COUNTY PLANNING
AND ZONING DEPARTMENT

Sheet 1 of 2 sheets

ADAMS COUNTY CERTIFIED SURVEY MAP No. 3190

Located in NE¼-NE¼ and SE¼-NE¼, Section 1, T17N, R6E, Town of Adams, Adams County, Wisconsin.

352433

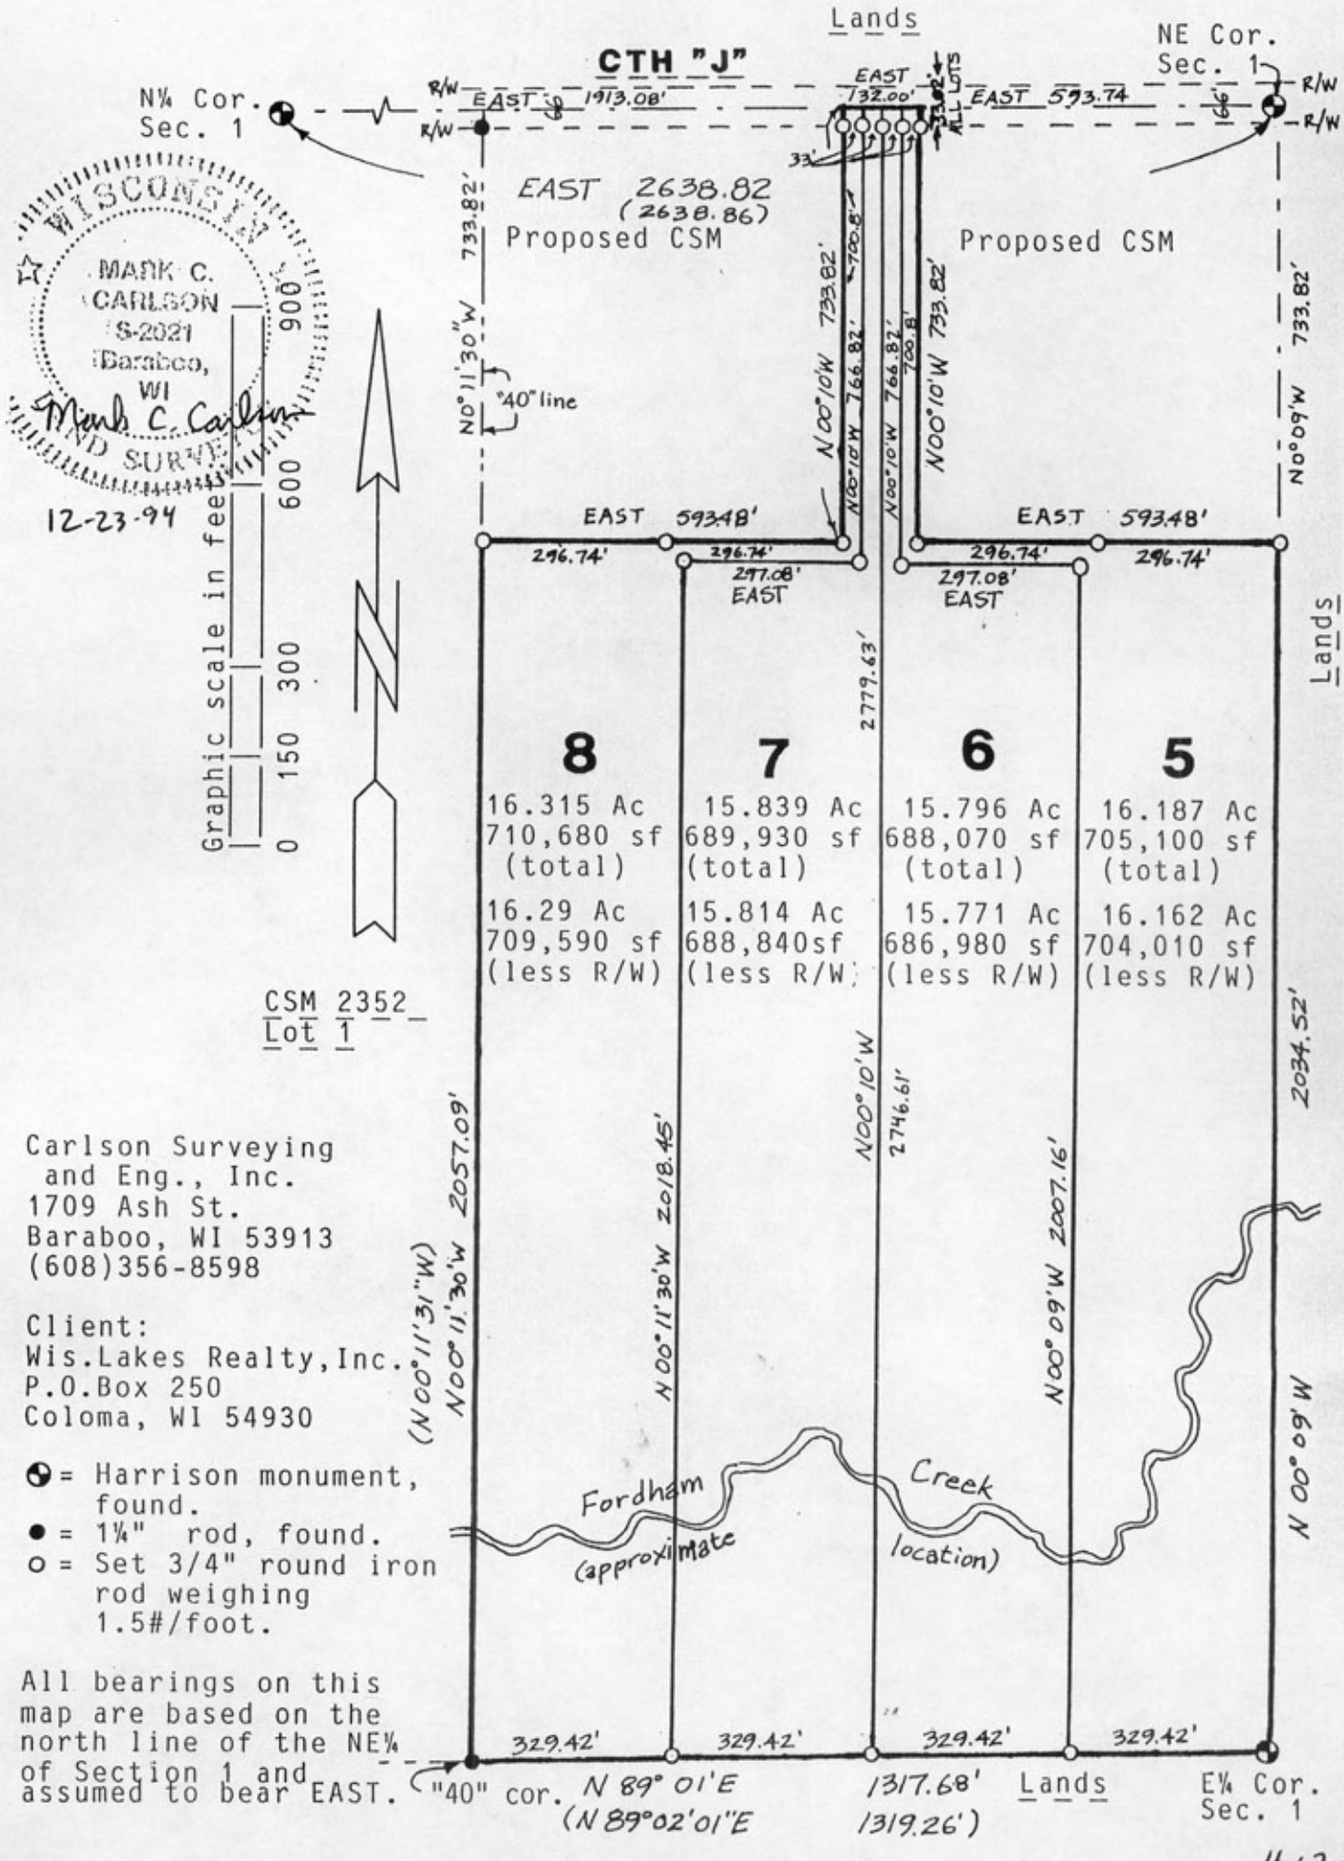

WISCONSIN
MARK C. CARLSON
S-2021
Baraboo, WI
Mark C. Carlson
LAND SURVEYOR
12-23-94

Carlson Surveying and Eng., Inc.
1709 Ash St.
Baraboo, WI 53913
(608)356-8598

Client:
Wis.Lakes Realty,Inc.
P.O.Box 250
Coloma, WI 54930

◐ = Harrison monument, found.
● = 1¼" rod, found.
○ = Set 3/4" round iron rod weighing 1.5#/foot.

All bearings on this map are based on the north line of the NE¼ of Section 1 and assumed to bear EAST.

Vol 13 Page 73

#12 pd