31

DAY HEIGHTS

211238

VD THE N.W. 1/4, BOTH OF THE N.E. 1/4 OF SEC. 32,
THE TOWN OF QUINCY, ADAMS COUNTY, WISCONSIN.

There are no objections to this plat with respect to Secs. 236.15, 236.16, 236.20 and 236.21 (1) and (2), Wis. Stats., and H 65 of the Wis. Admin. Code as provided by Sec. 236.12 (6), Wis. Stats.

Certified this 16th day of JUNE 1969.

Al. J. Kartoke
Director, Local and Regional Planning
Department of Local Affairs & Development.

Register's Office } ss

Received for record thr 30 day of JUL A. D. 1969 at 8:30 o'clock A. M. and recorded in Vol. 4 of Plats, page 31

Mildred Berkowski

SCALE IN FEET

100 0 100 200 300 400

LEGEND
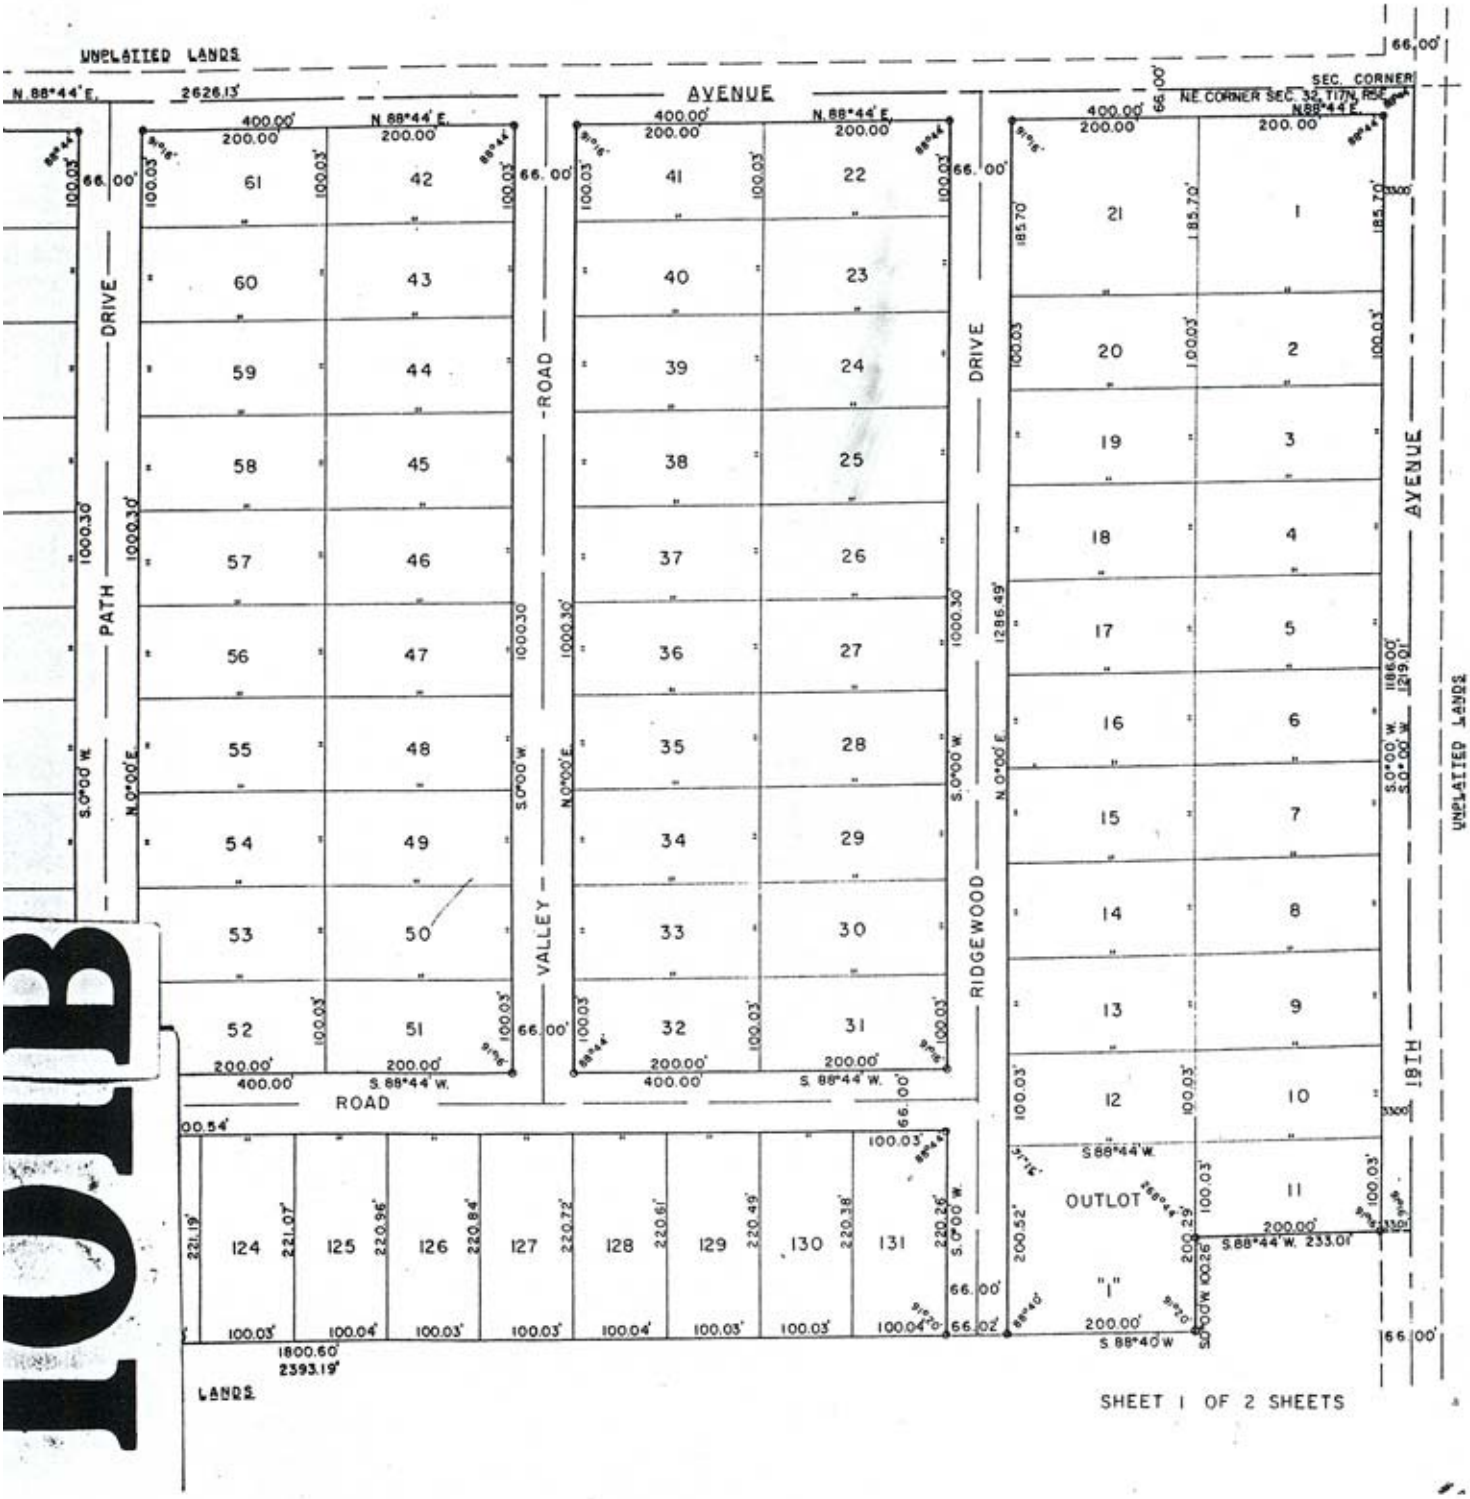
o 2"x30" IRON PIPE WEIGHING 3.65 LBS./LINEAL FOOT
ALL OTHER LOT CORNERS ARE STAKED WITH 1"x 24" IRON PIPE WEIGHING 1.13 LBS./LINEAL FOOT
MAGNETIC VARIATION IS 3°16' E.