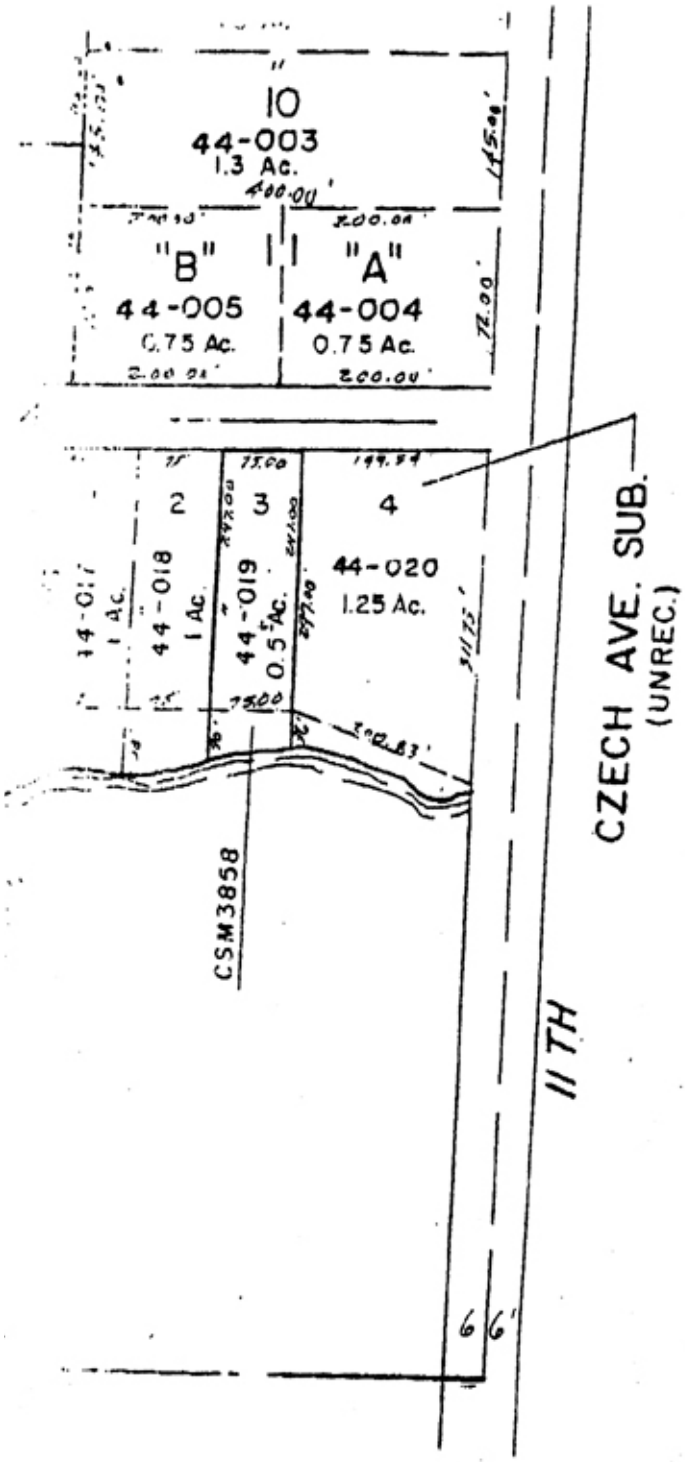


# ADAMS COUNTY

NOTE

DIMENSIONS SHOWN HEREON WERE COMPILED FROM VARIOUS COUNTY RECORDS AND SOME FIELD MEASUREMENTS AND ARE INTENDED FOR INFORMATIONAL PURPOSES ONLY.

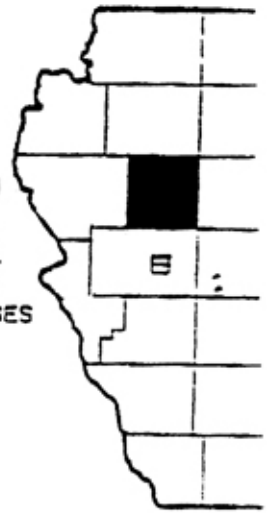

| | | | | | |
|---|---|---|---|---|---|
| 6 | 5 | 4 | 3 | 2 | 1 |
| 7 | 8 | 9 | 10 | 11 | 12 |
| 18 | 17 | 16 | 15 | 14 | 13 |
| 19 | 20 | 21 | 22 | 23 | 24 |
| 30 | 29 | 28 | 27 | 26 | 25 |
| 31 | 32 | 33 | 34 | 35 | 36 |

TOWN OF

PRESTON

SE 1/4

SECTION 32

TOWN 18

RANGE 6

BASLER LAND SURVEYING
WISCONSIN RAPIDS WI.